


План 9...11 этажей на
отм.+24,600,+27,600,+30,600

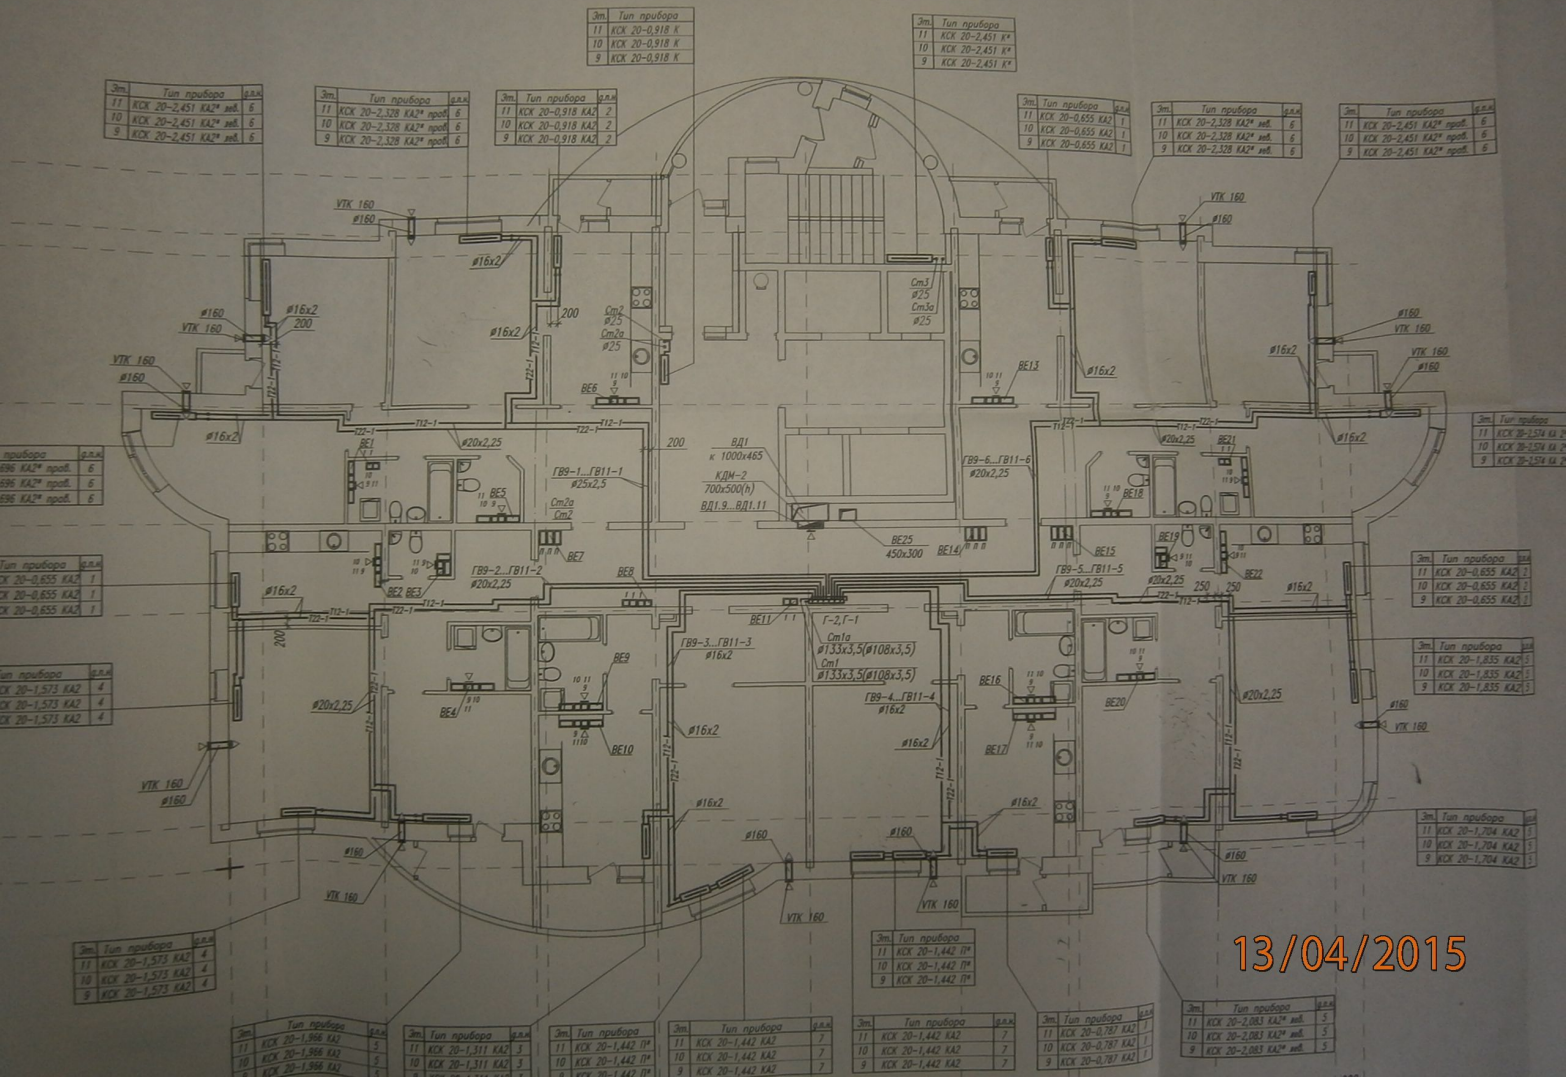

13/04/2015