


План 5...7 этажей на отм.
+12,600, +15,600, +18,600

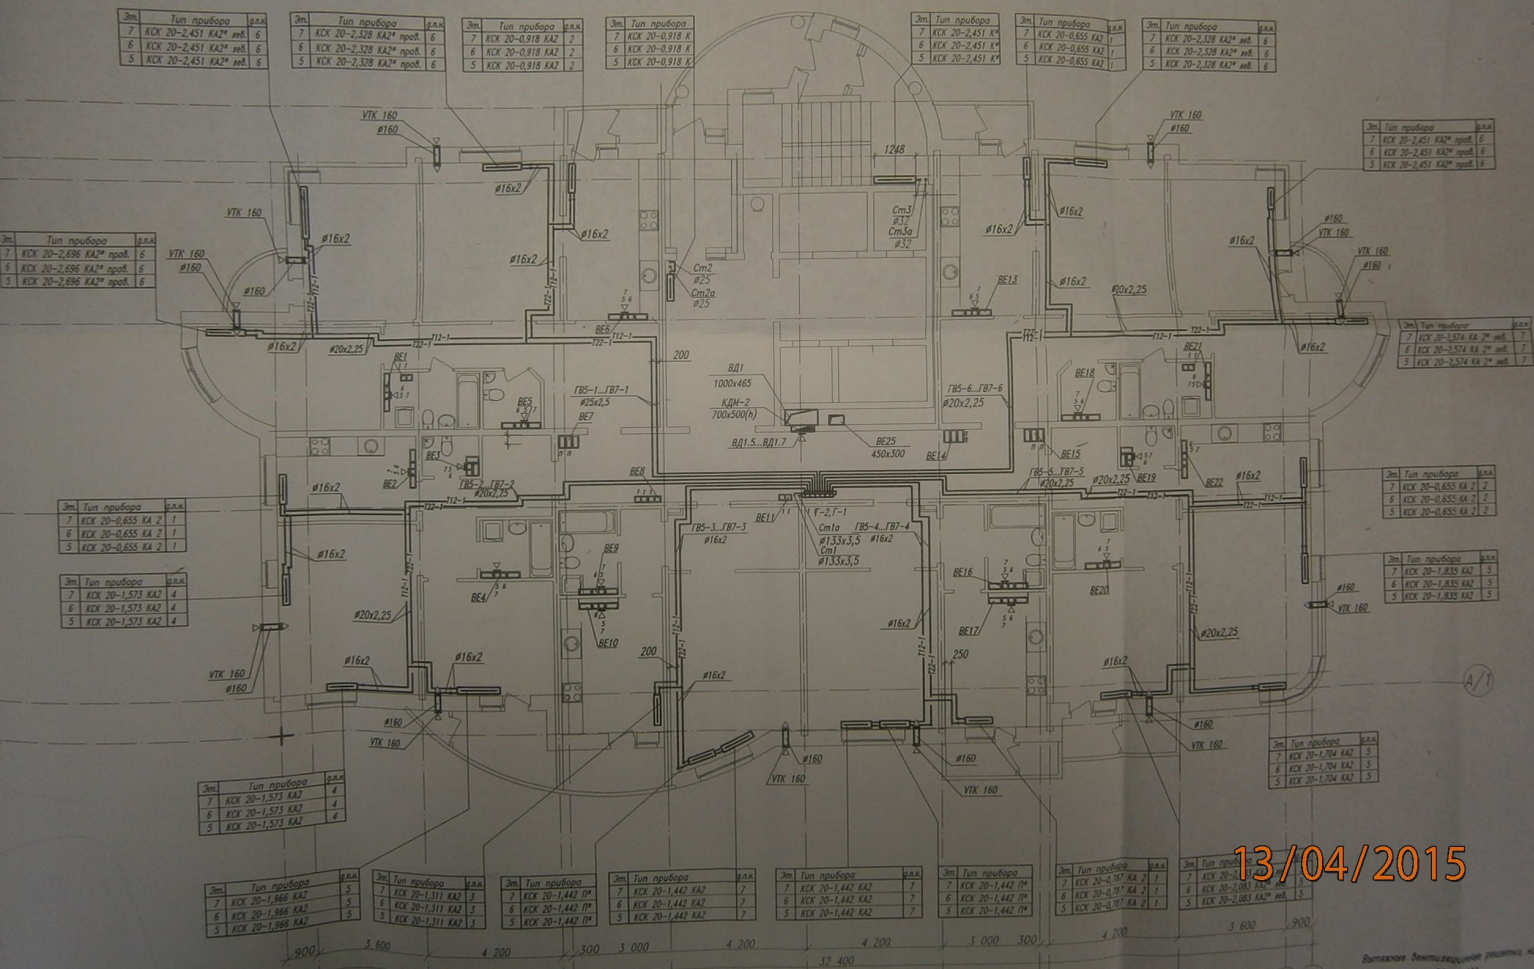

13/04/2015