


План 24,25 этажей на отм. +69,600, +72,600

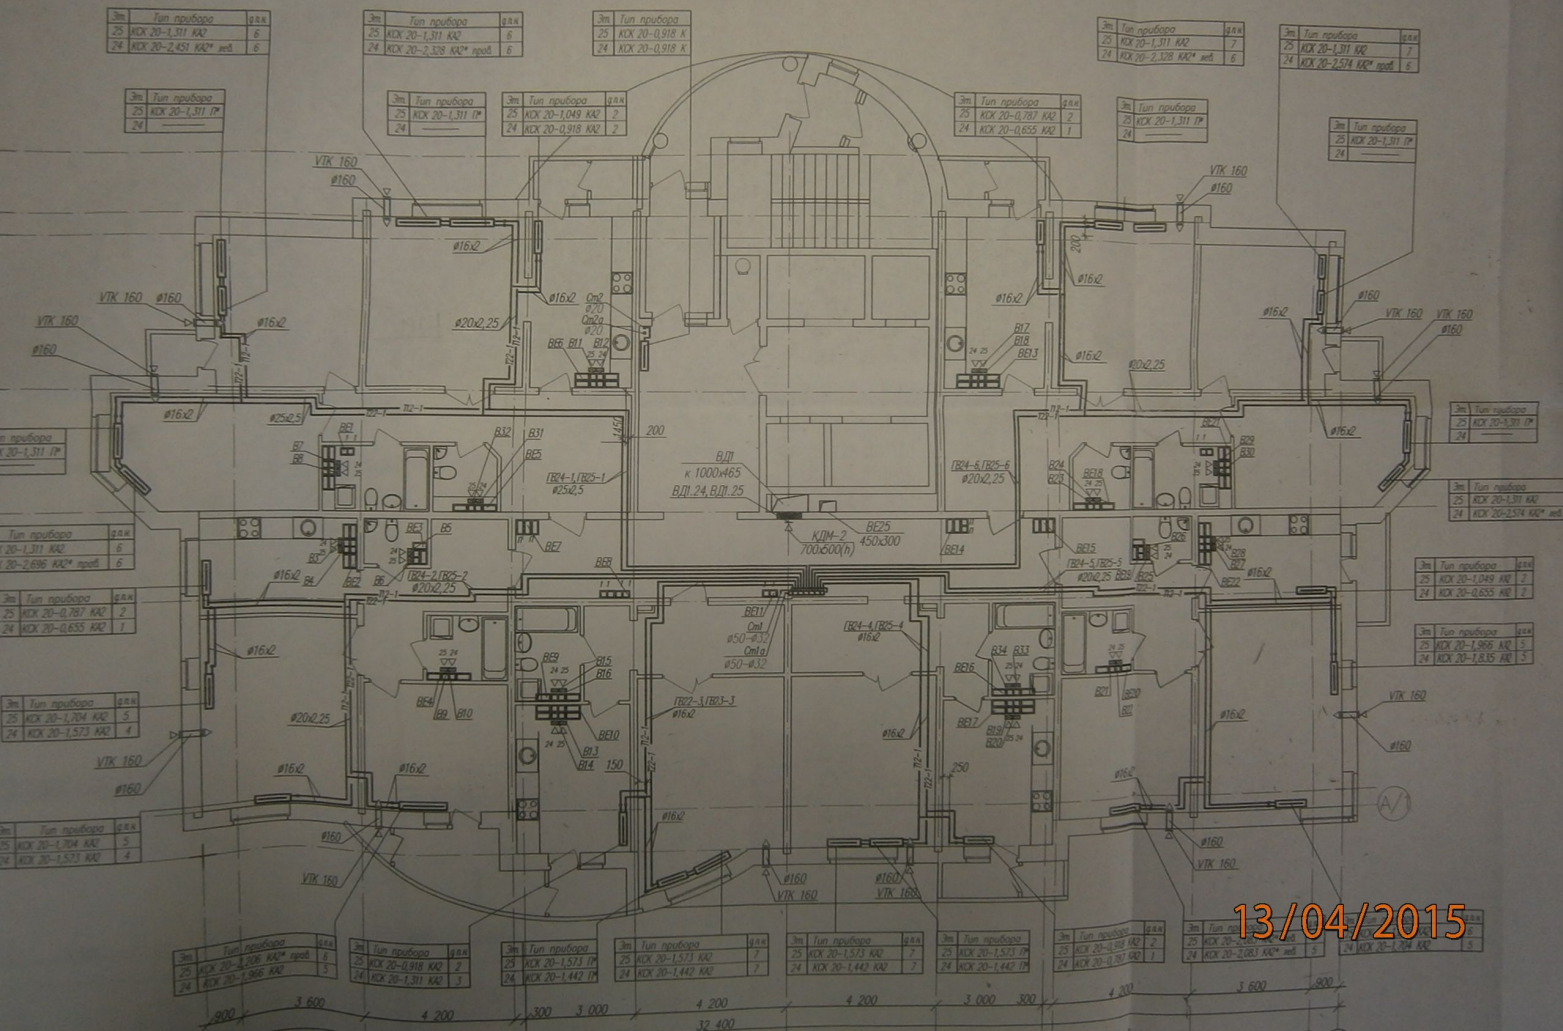

13/04/2015